


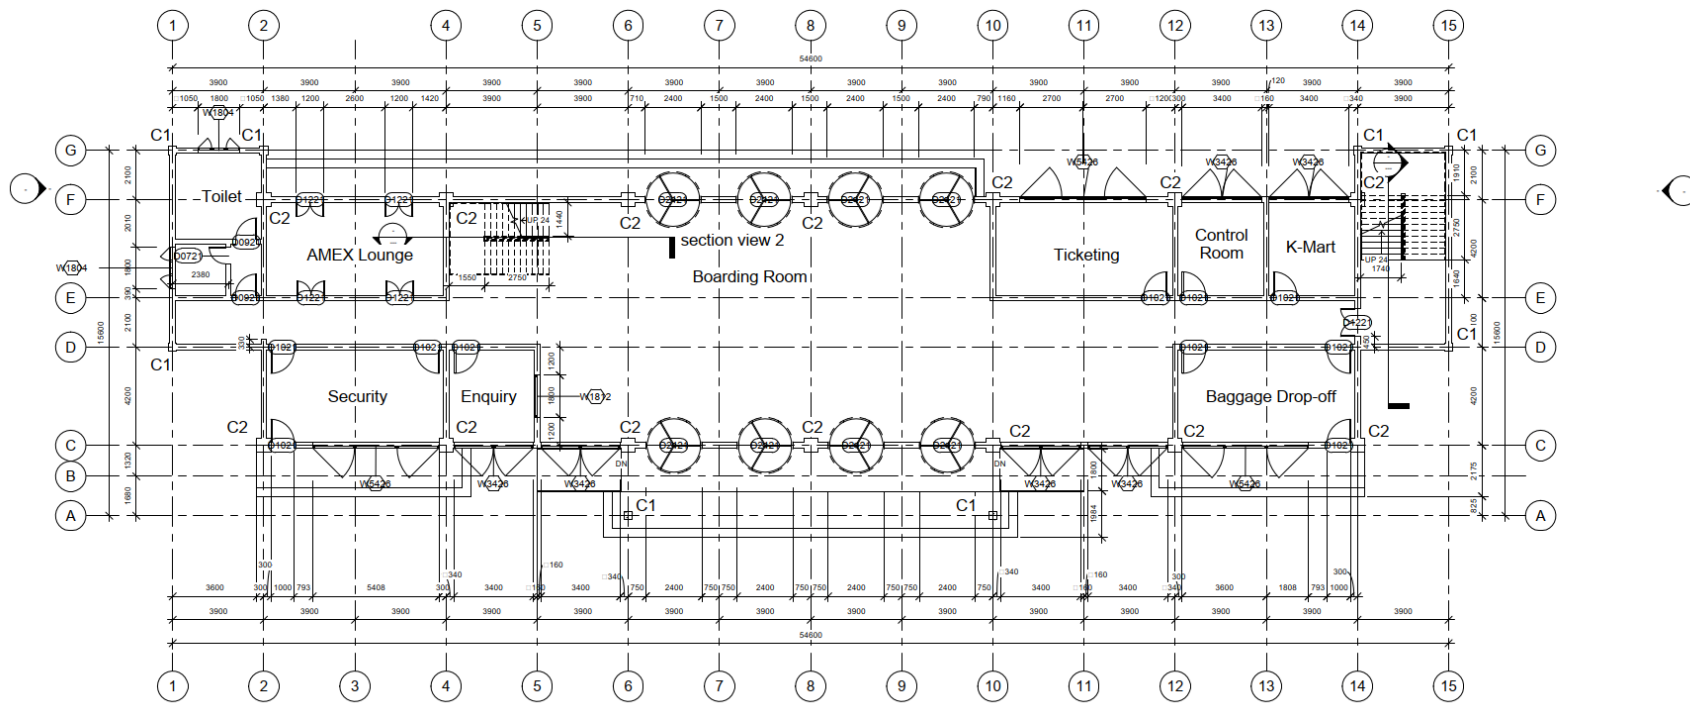

Floor Plan of 1/F